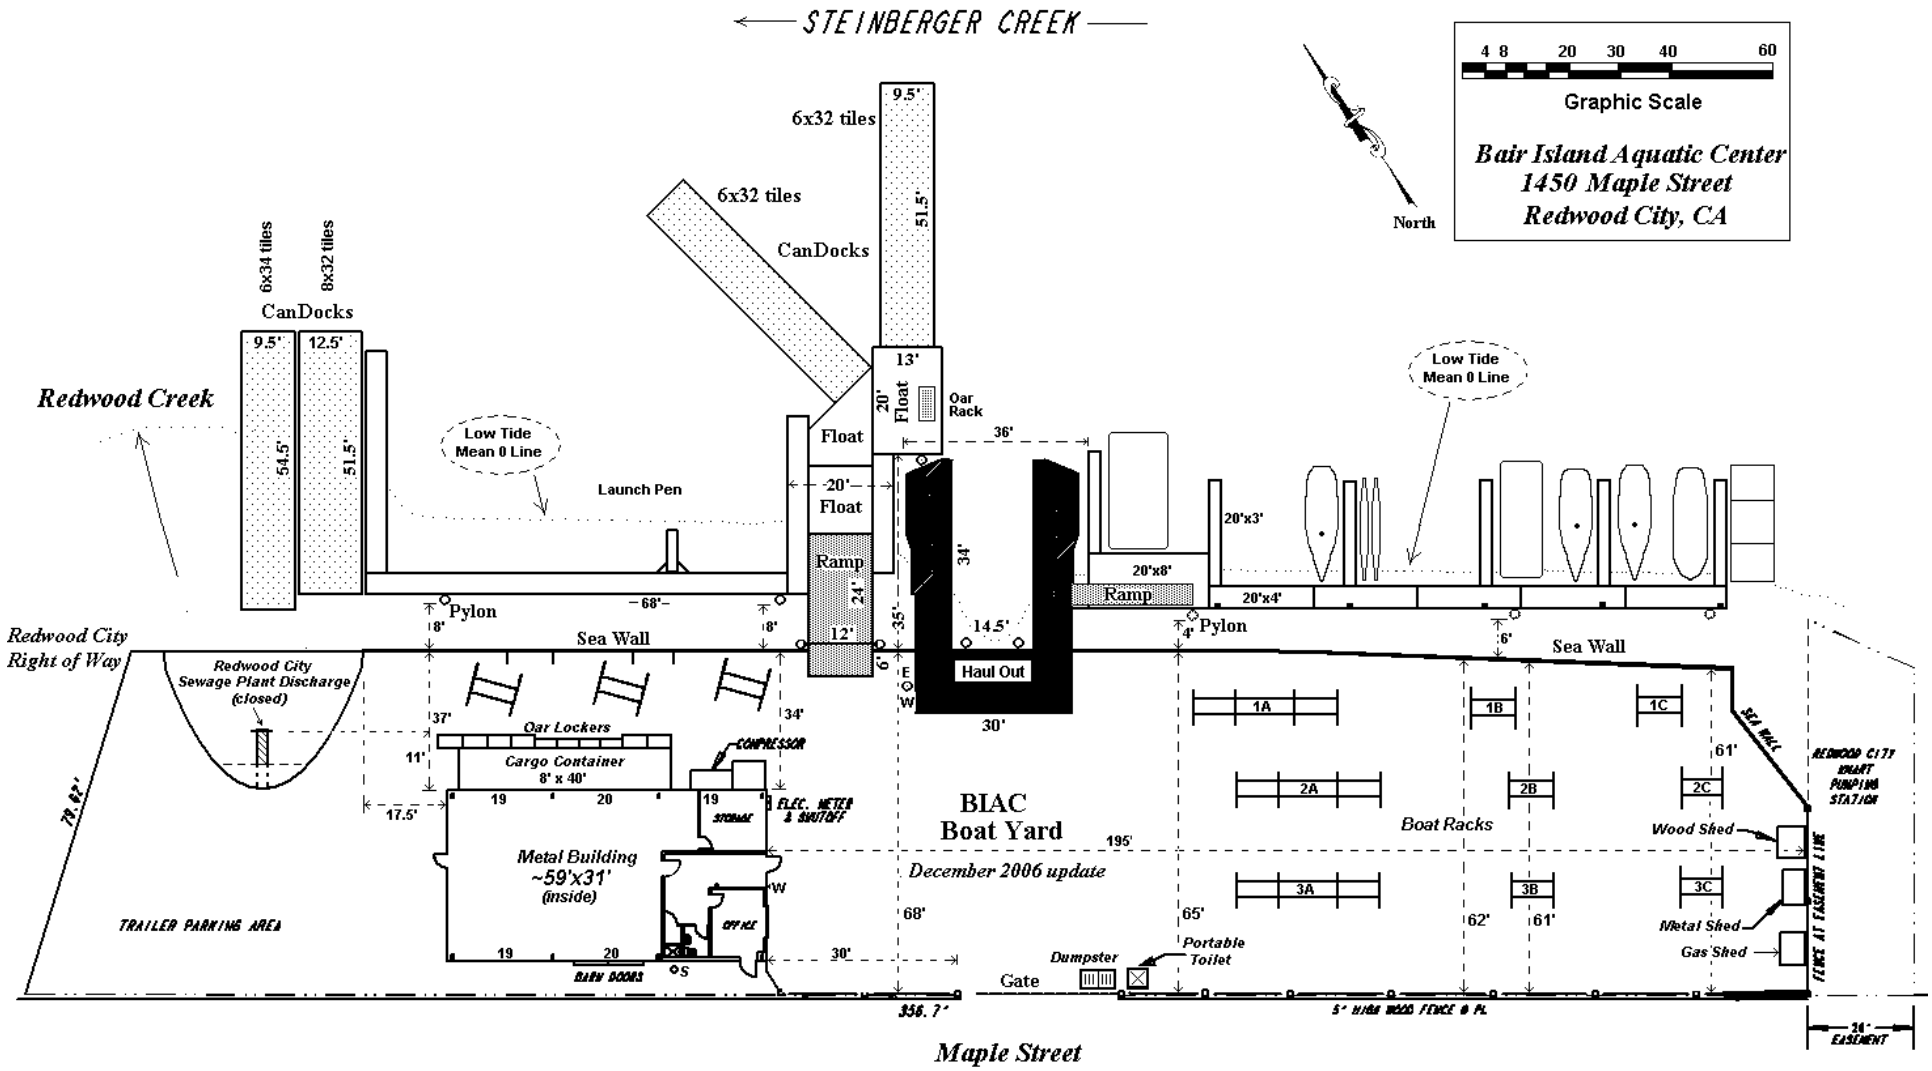
STEINBERGER CREEK
North
4 8 20 30 40 60
Graphic Scale
Bair Island Aquatic Center
1450 Maple Street
Redwood City, CA
Redwood Creek
6x34 tiles
8x32 tiles
CanDocks
9.5'
12.5'
54.5'
51.5'
6x32 tiles
6x32 tiles
CanDocks
9.5'
51.5'
13'
20'
Float
Oar Rack
Low Tide Mean 0 Line
Launch Pen
Float
20'
Float
Ramp
24'
12'
36'
34'
35'
14.5'
Haul Out
30'
20'x3'
20'x8'
Ramp
20'x4'
Low Tide Mean 0 Line
Pylon
68'
Pylon
Redwood City Right of Way
Sea Wall
Sea Wall
Redwood City Sewage Plant Discharge (closed)
Oar Lockers
Cargo Container 8' x 40'
COMPRESSOR
ELEC. METER & SHUTOFF
Metal Building ~59'x31' (inside)
OFFICE
BARN DOORS
TRAILER PARKING AREA
BIAC Boat Yard
December 2006 update
Boat Racks
1A
1B
1C
2A
2B
2C
3A
3B
3C
Wood Shed
Metal Shed
Gas Shed
Dumpster
Portable Toilet
Gate
195'
65'
62'
61'
61'
68'
30'
37'
11'
17.5'
34'
19
20
19
19
20
19
8'
8'
4'
6'
6'
E
W
W
S
SEA WALL
REDWOOD CITY SEWAGE PUMPING STATION
FENCE AT EASEMENT LINE
5' HIGH WOOD FENCE @ PL
356.7'
34' EASEMENT
Maple Street